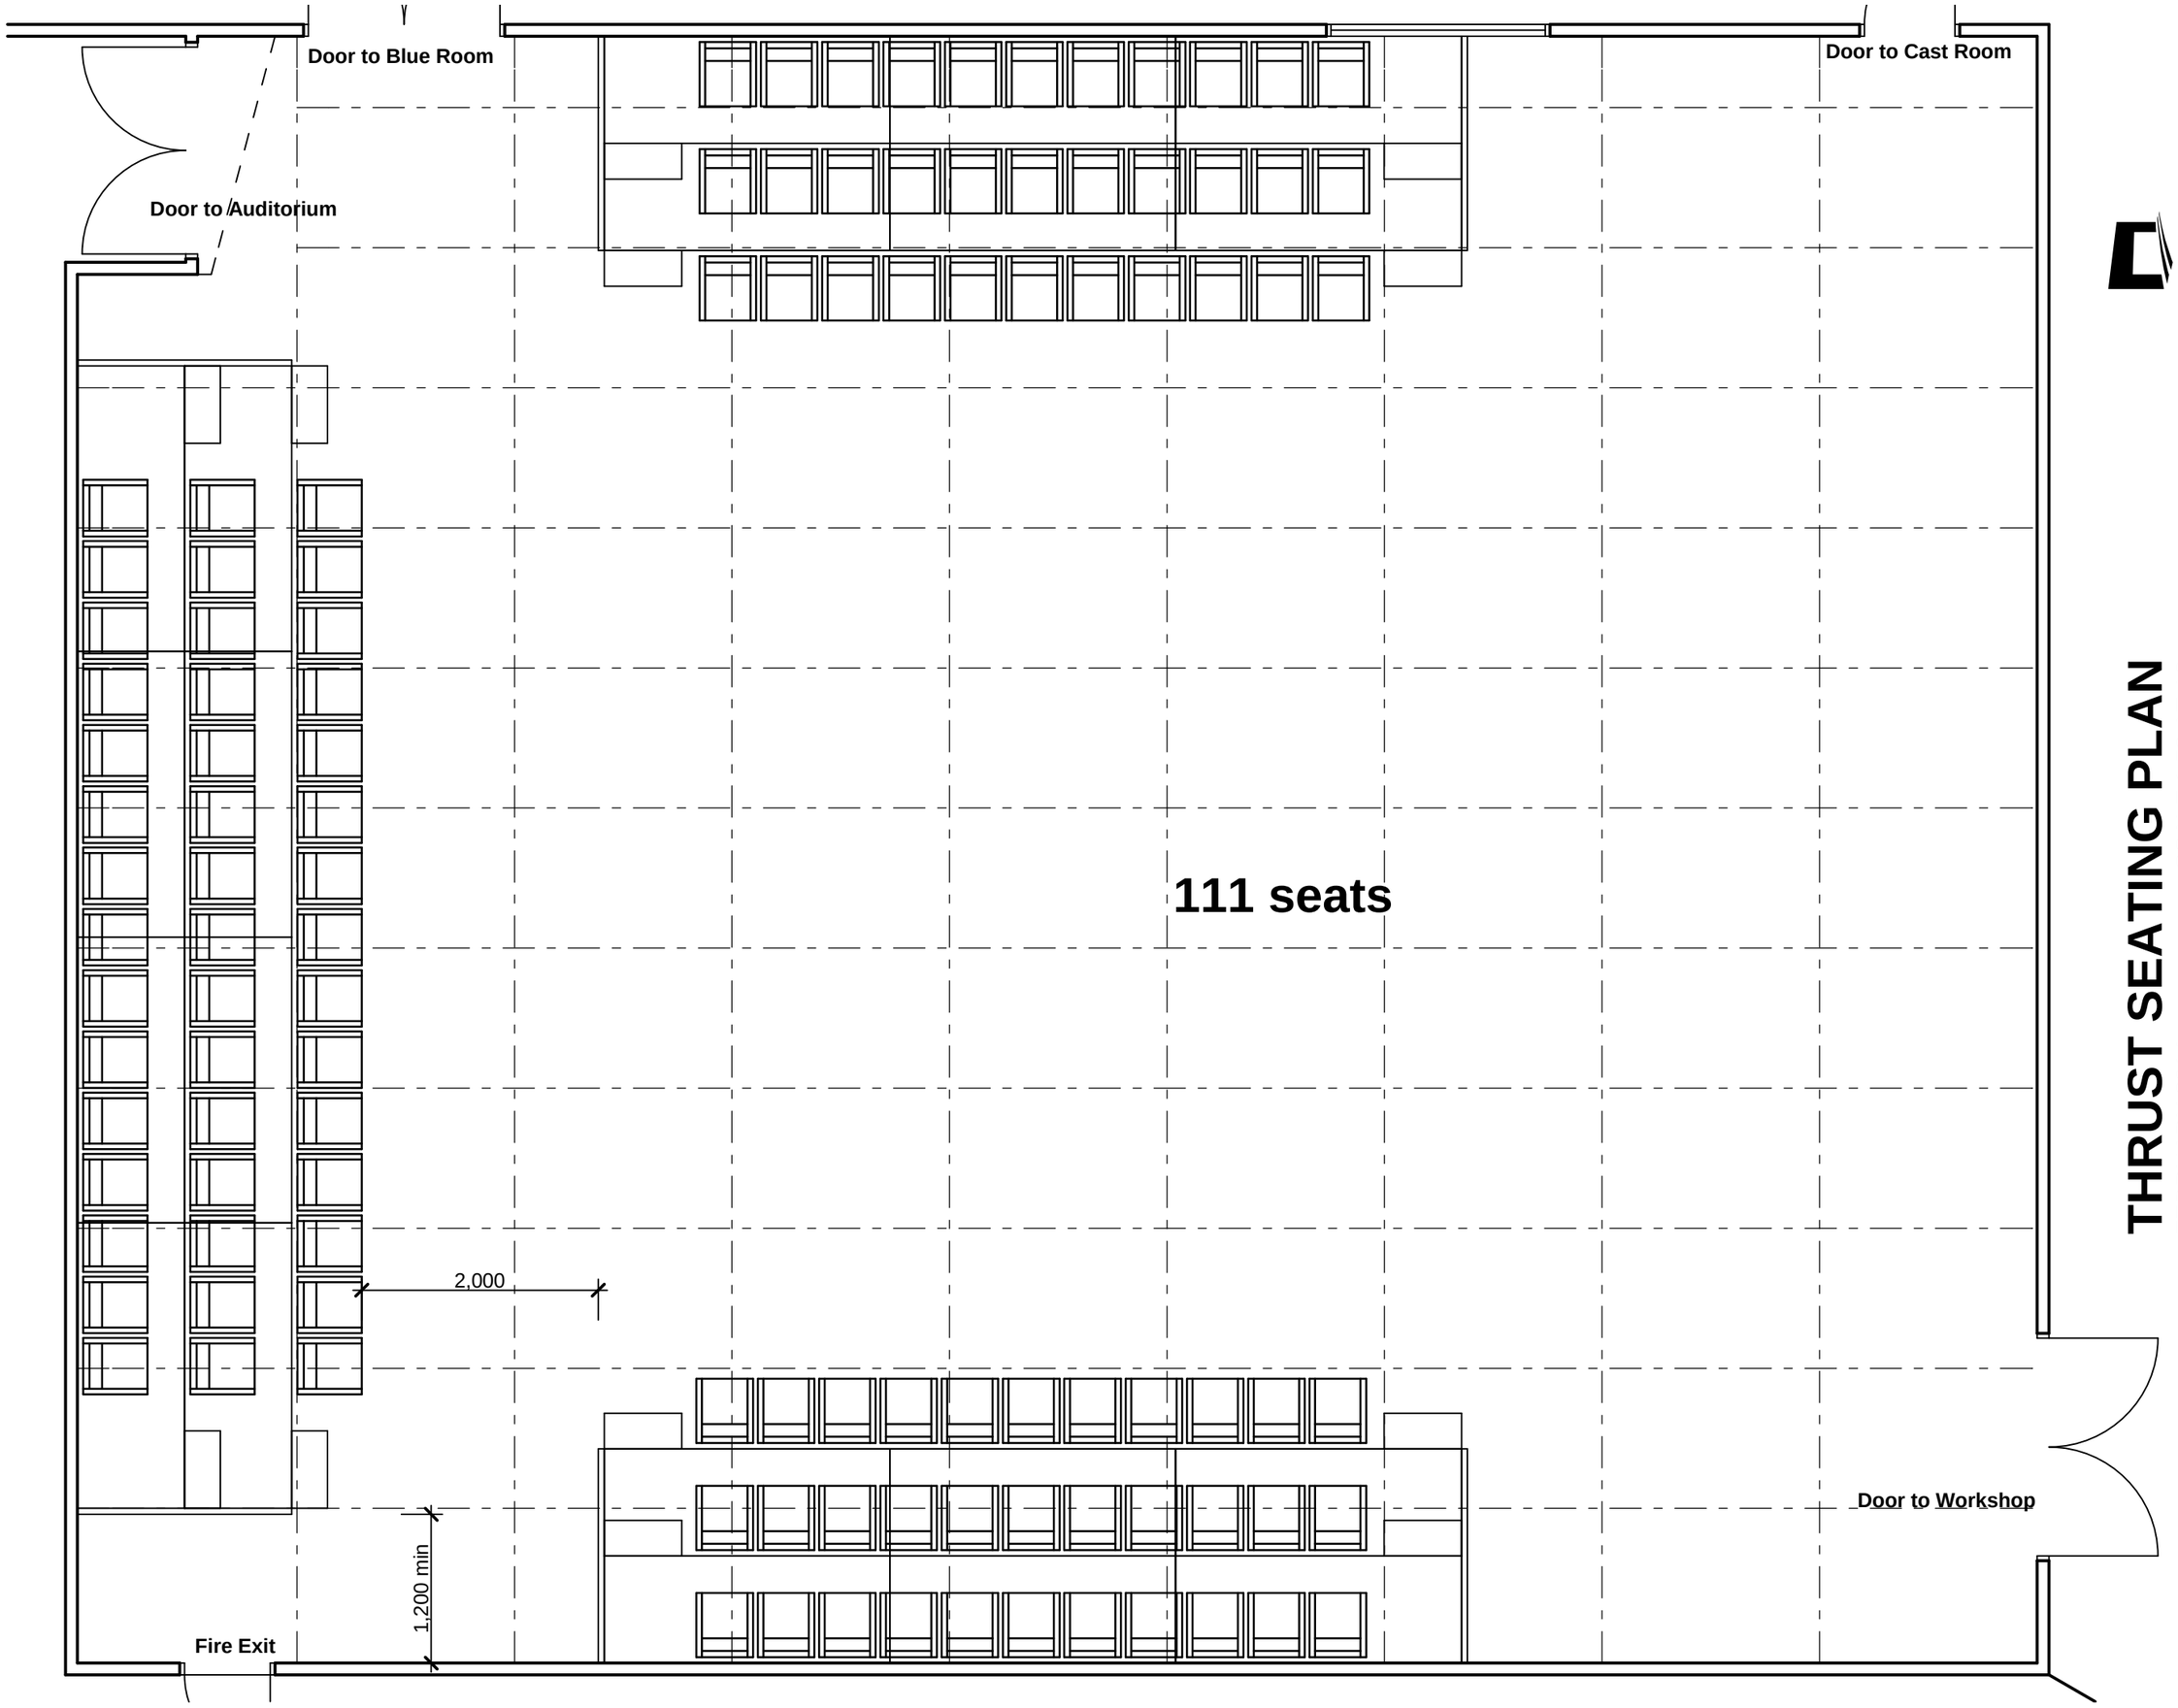

HOWICK LITTLE THEATRE

THRUST SEATING PLAN

SCALE 1:50 AT A3

FEBRUARY 2014

0 1 2 3 4 5m